* SUMMER 2016

LOCHNER	PROJ. REFERENCE NO.	SHEET NO.
H. W. LOCHNER, INC. 2840 PLAZA PLACE, SUITE 202 RALEIGH, NC 27612 LICENSE # F-0159	U-4444AB/B	TCP-24

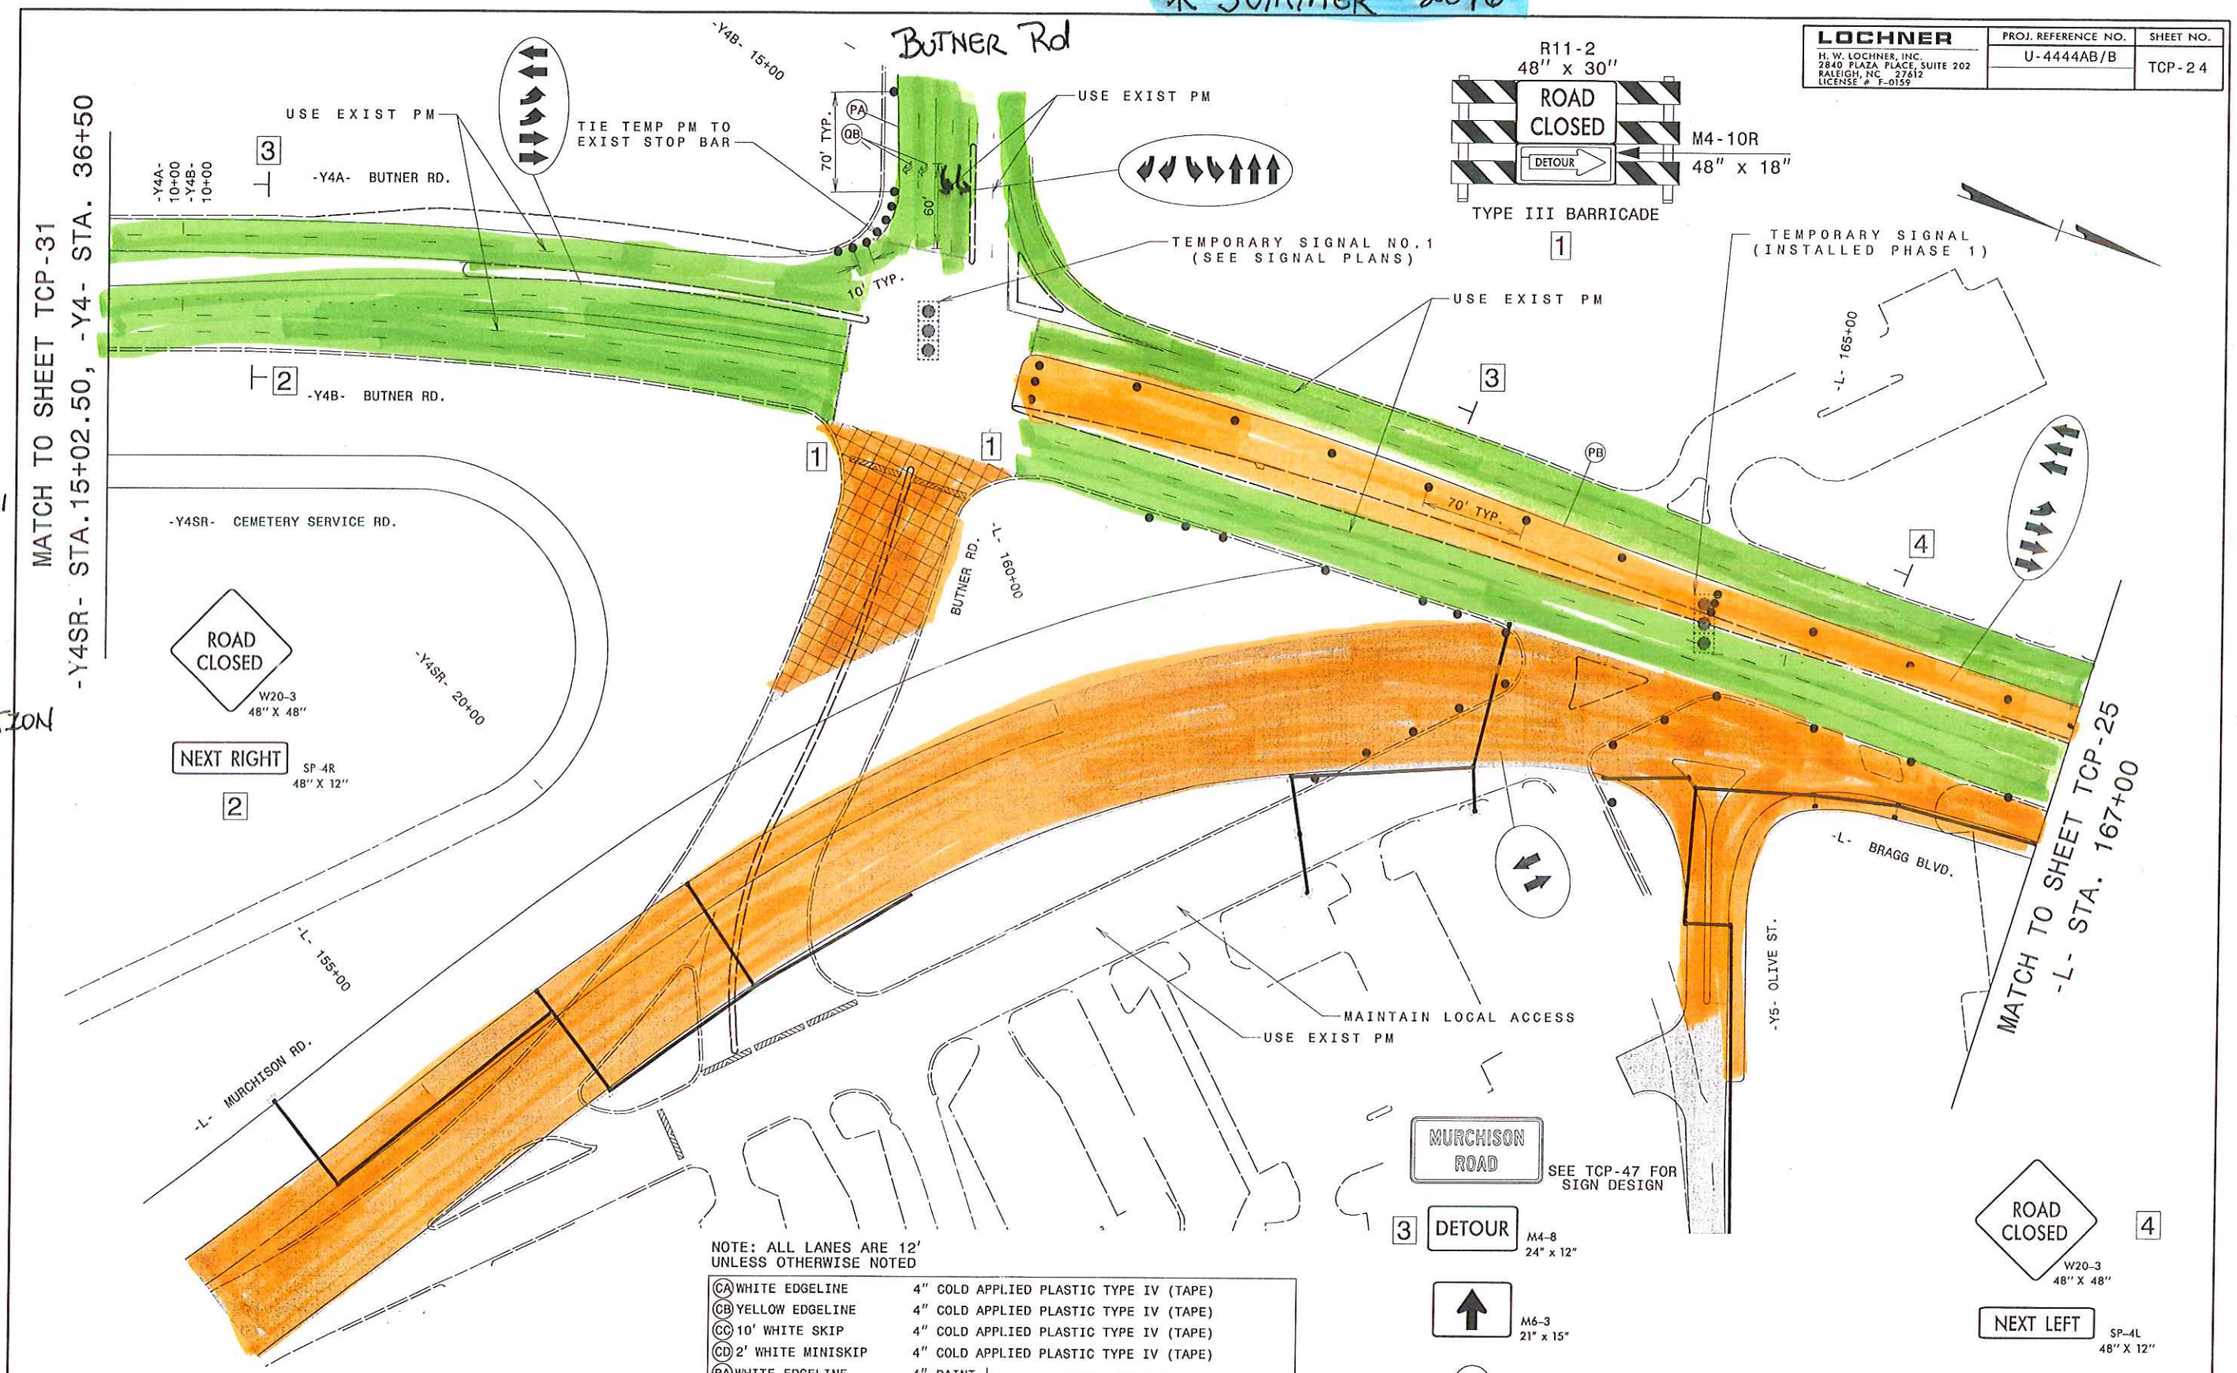

LANES OPEN TO TRAFFIC

UNDER CONSTRUCTION NO TRAFFIC

NOTE: ALL LANES ARE 12' UNLESS OTHERWISE NOTED

CA	WHITE EDGELINE	4"	COLD APPLIED PLASTIC TYPE IV (TAPE)
CB	YELLOW EDGELINE	4"	COLD APPLIED PLASTIC TYPE IV (TAPE)
CC	10' WHITE SKIP	4"	COLD APPLIED PLASTIC TYPE IV (TAPE)
CD	2' WHITE MINISKIP	4"	COLD APPLIED PLASTIC TYPE IV (TAPE)
PA	WHITE EDGELINE	4"	PAINT
PB	YELLOW EDGELINE	4"	PAINT
PC	10' WHITE SKIP	4"	PAINT
PD	2' WHITE MINISKIP	4"	PAINT
PE	WHITE SOLID LANE LINE	4"	PAINT
PI	YELLOW DOUBLE CENTER	4"	PAINT
PR	WHITE GORELINE	8"	PAINT
P3	WHITE LINE (RR)	16"	PAINT
P4	WHITE STOP BAR	24"	PAINT
QA	WHITE LEFT TURN ARROW MARKING SYMBOLS		PAINT
QB	WHITE RIGHT TURN ARROW MARKING SYMBOLS		PAINT
QC	WHITE STRAIGHT ARROW MARKING SYMBOL		PAINT
QD	WHITE LEFT/STRAIGHT ARROW MARKING SYMBOLS		PAINT
QE	WHITE RIGHT/STRAIGHT ARROW MARKING SYMBOLS		PAINT
QI	R ONLY WHITE CHARACTERS		PAINT

LEGEND

- PROPOSED TEMPORARY PAVEMENT
- PROPOSED WORK AREA
- PROPOSED PAVEMENT REMOVAL

APPROVED:_____ DATE:_____

SEAL

NORTH CAROLINA PROFESSIONAL SEAL 034034 ENGINEER SUSAN HADLEY KEMP

PHASE II DETAIL

SCALE:	1:50
DATE:	02/28/12
DWG. BY:	DMM
DESIGN BY:	SHK
REVIEWED BY:	BAE

REVISIONS

CADD FILE

31-JUL-2012 18:18
U:\1835\Design\U-4444\Roadway\Proj\U-4444B\Roadway\Proj\CONST\TCP\U-4444B_TCP_PH2_DTL07.dgn
dmartin AT 44003WS

LOCHNER	PROJ. REFERENCE NO.	SHEET NO.
H. W. LOCHNER, INC. 2840 PLAZA PLACE, SUITE 202 RALEIGH, NC 27612 LICENSE # F-0159	U-4444AB/B	TCP-30

* MAY 2016 *

LANES OPEN TO TRAFFIC

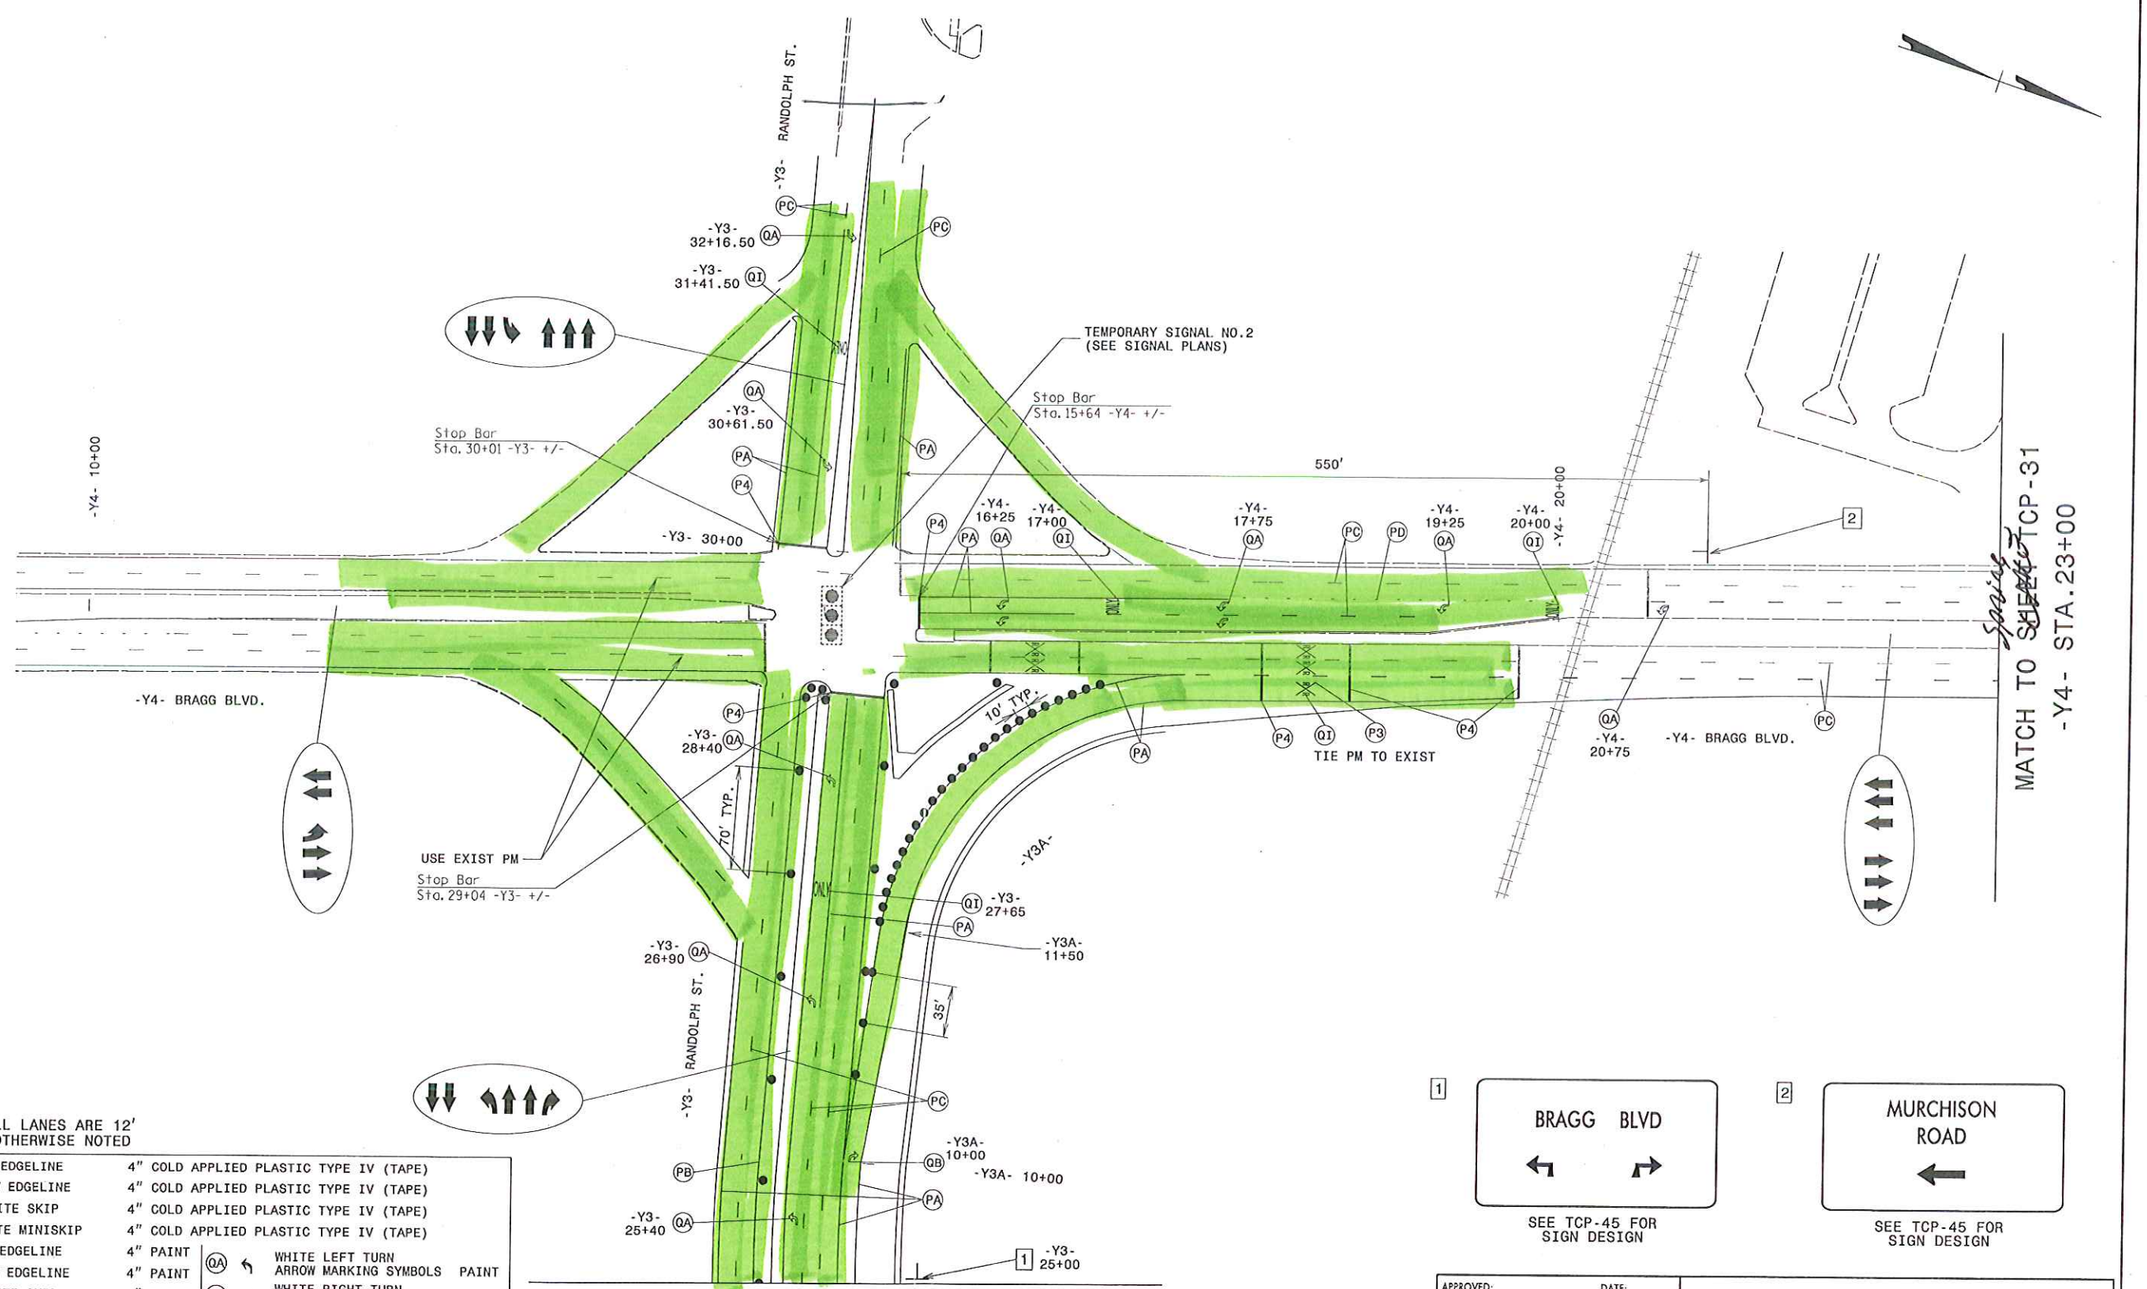

NOTE: ALL LANES ARE 12' UNLESS OTHERWISE NOTED

CA	WHITE EDGELINE	4"	COLD APPLIED PLASTIC TYPE IV (TAPE)		
CB	YELLOW EDGELINE	4"	COLD APPLIED PLASTIC TYPE IV (TAPE)		
CC	10' WHITE SKIP	4"	COLD APPLIED PLASTIC TYPE IV (TAPE)		
CD	2' WHITE MINISKIP	4"	COLD APPLIED PLASTIC TYPE IV (TAPE)		
PA	WHITE EDGELINE	4"	PAINT	QA	WHITE LEFT TURN ARROW MARKING SYMBOLS — PAINT
PB	YELLOW EDGELINE	4"	PAINT	QB	WHITE RIGHT TURN ARROW MARKING SYMBOLS — PAINT
PC	10' WHITE SKIP	4"	PAINT	QC	WHITE STRAIGHT ARROW MARKING SYMBOL — PAINT
PD	2' WHITE MINISKIP	4"	PAINT	QD	WHITE LEFT/STRAIGHT ARROW MARKING SYMBOLS — PAINT
PE	WHITE SOLID LANE LINE	4"	PAINT	QE	WHITE RIGHT/STRAIGHT ARROW MARKING SYMBOLS — PAINT
PI	YELLOW DOUBLE CENTER	4"	PAINT	QI	R ONLY WHITE CHARACTERS — PAINT
PR	WHITE GORELINE	8"	PAINT		
P3	WHITE LINE (RR)	16"	PAINT		
P4	WHITE STOP BAR	24"	PAINT		

LEGEND

- PROPOSED TEMPORARY PAVEMENT
- PROPOSED WORK AREA
- PROPOSED PAVEMENT REMOVAL

APPROVED:_____ DATE:_____

SEAL

NORTH CAROLINA PROFESSIONAL SEAL 034054 ENGINEER SUSAN HADLEY KEEN

PHASE II DETAIL

SCALE:	1:50
DATE:	02/28/12
DWG. BY:	DMM
DESIGN BY:	SHK
REVIEWED BY:	BAE

REVISIONS

CADD FILE

31-JUL-2012 18:23
U:\U4444B\Design\U-4444\Roadway\Proj\U-4444B\Roadway\Proj\CONST\TCP\U-4444B_TCP_PH2_DTL13.dgn
dmcFtn AT 4400319S